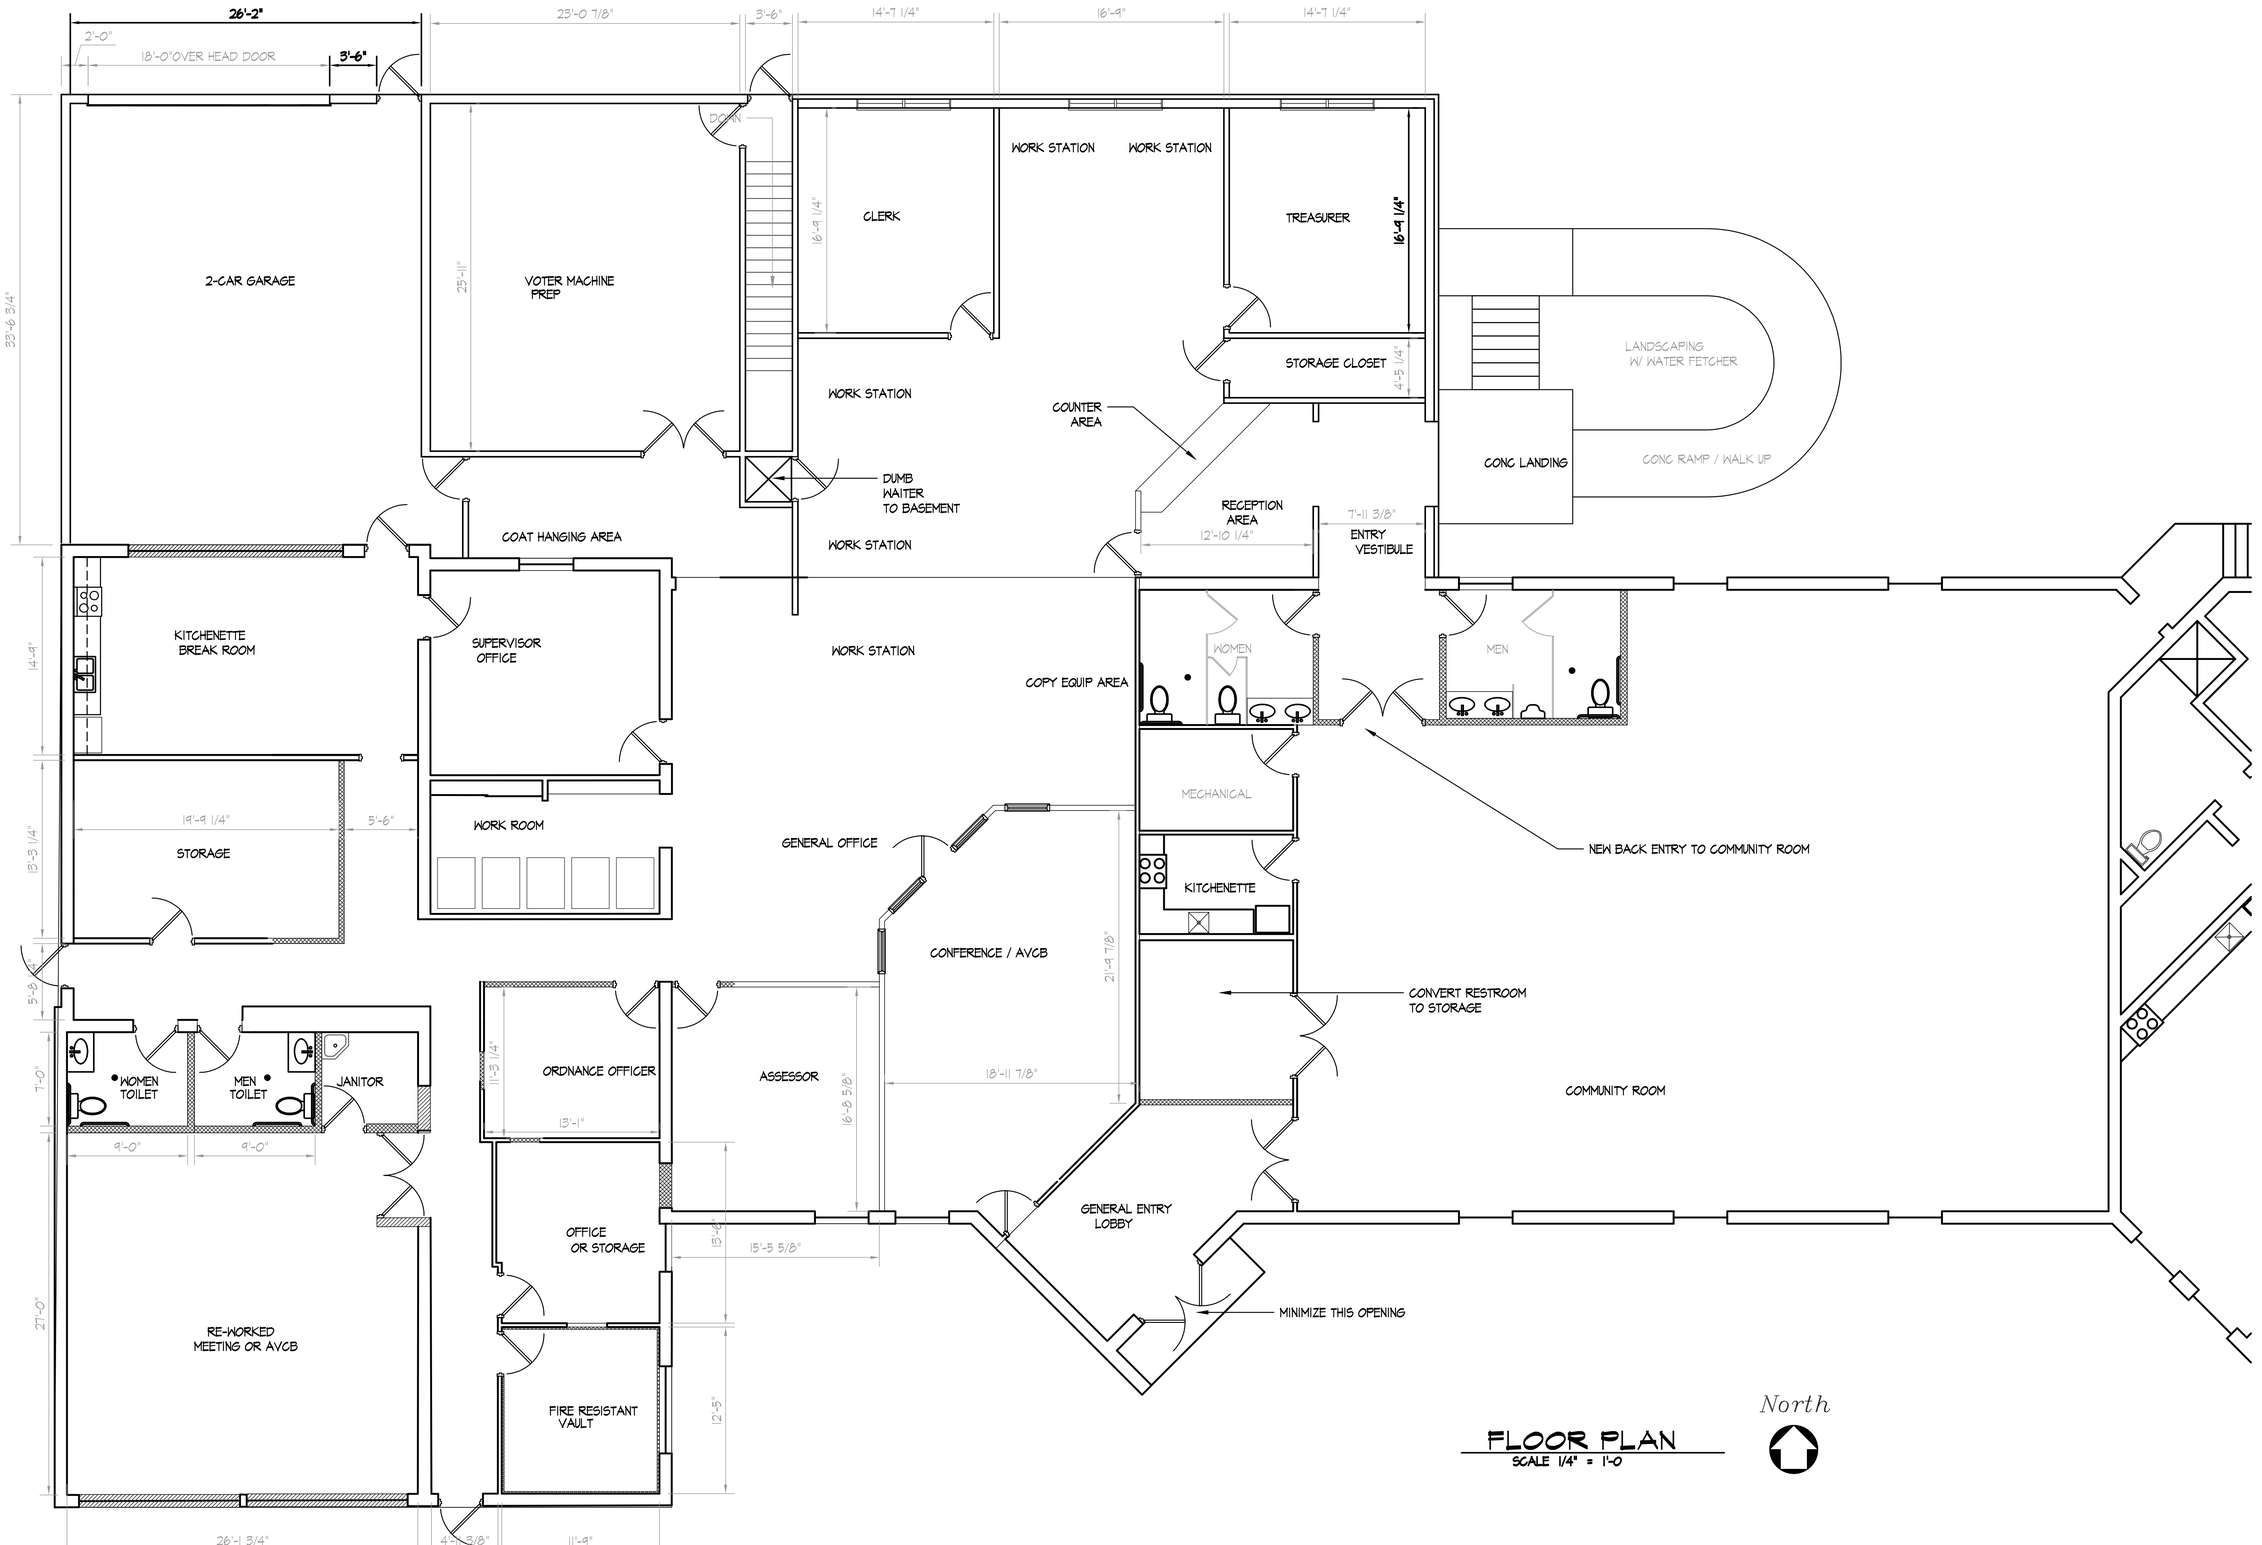

FLOOR PLAN
SCALE 1/4" = 1'-0

NO.	DATE	REVISION
7		
6		
5		
4		
3		
2		
1		

OFFICE STUDY
COOPER CHARTER TOWNSHIP
1590 WEST D AVE, KALAMAZOO, MICHIGAN

PROPOSED FLR WITH ADDITION

Vander Weele Design Consultants, P.C.
6330 Torrington * Kalamazoo, Michigan 49009
(269) 372-7227 Fax: (269) 372-3964
e mail.. bvanderweele@vanderweele.com

XREFs.

PLOT SCALE

ISSUE DATE: 4/6/17

DRAWN BY: BAV

SHEET NO. A1.01

PROJECT NO. 9023

© COPYRIGHT VANDERWEELE DESIGN CONSULTANTS P.C. 2012